




Strojovna podorys

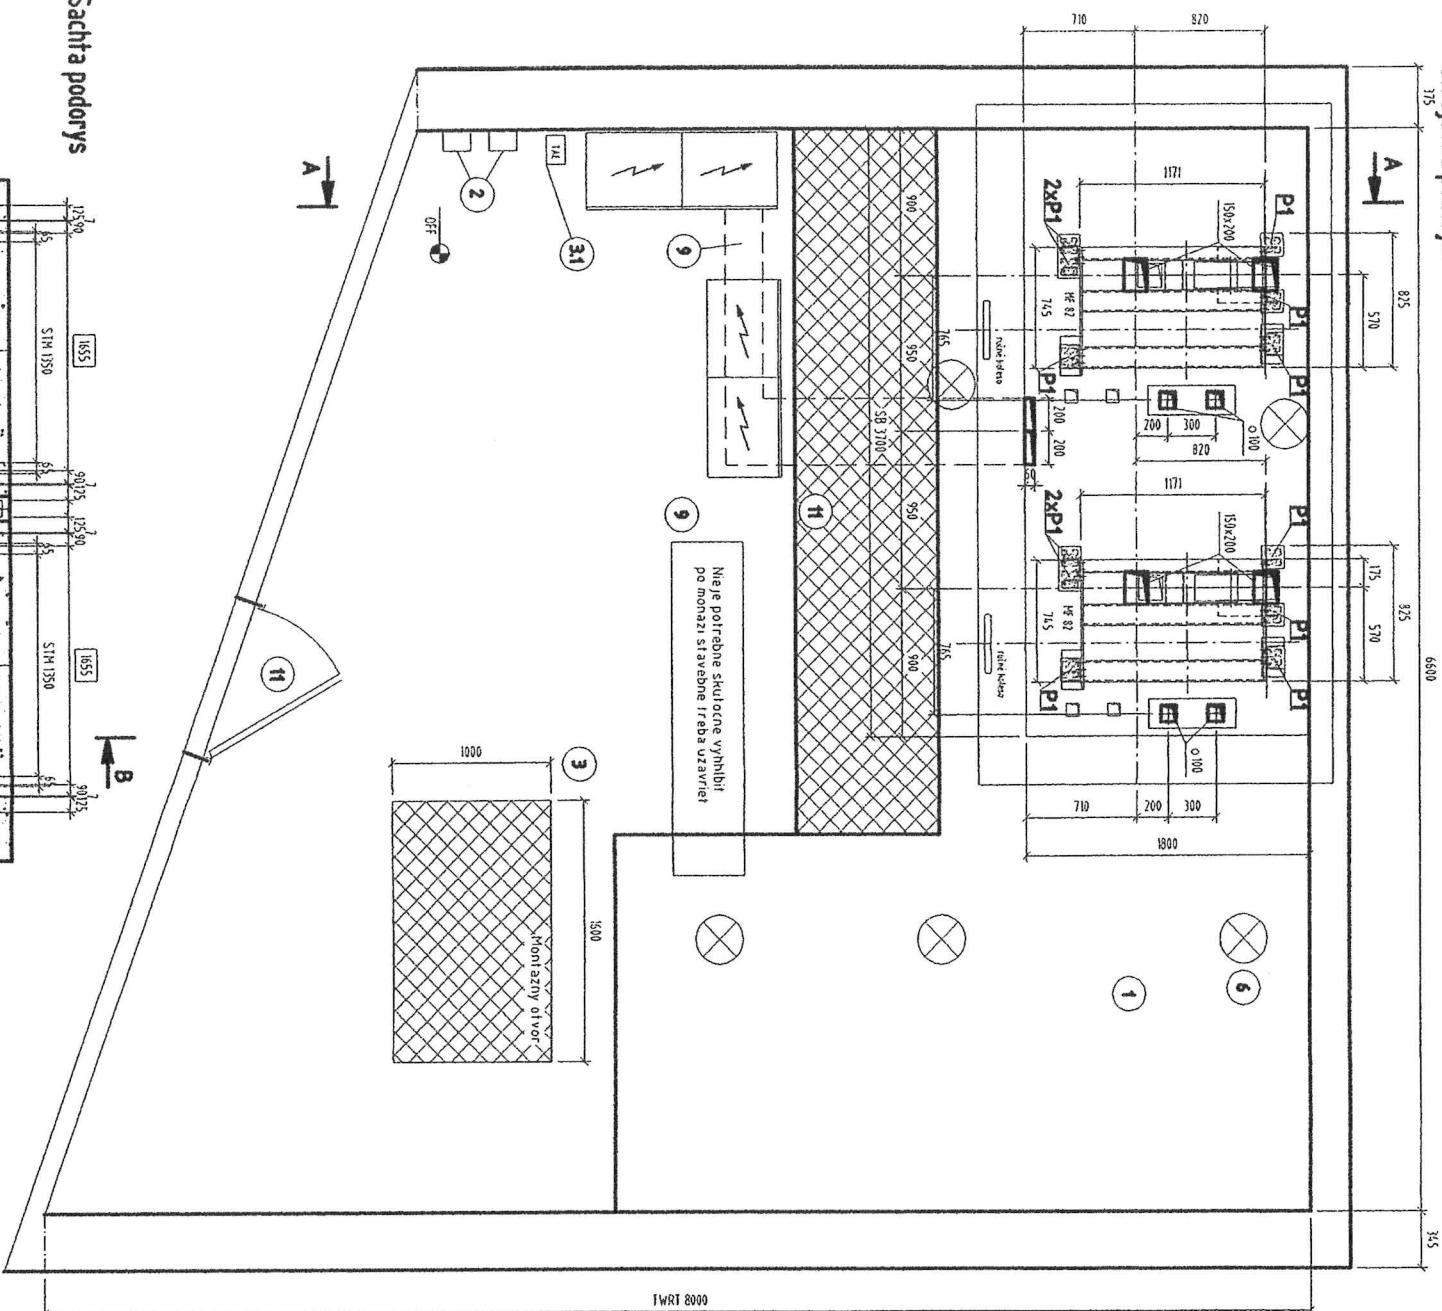


Rez A-A

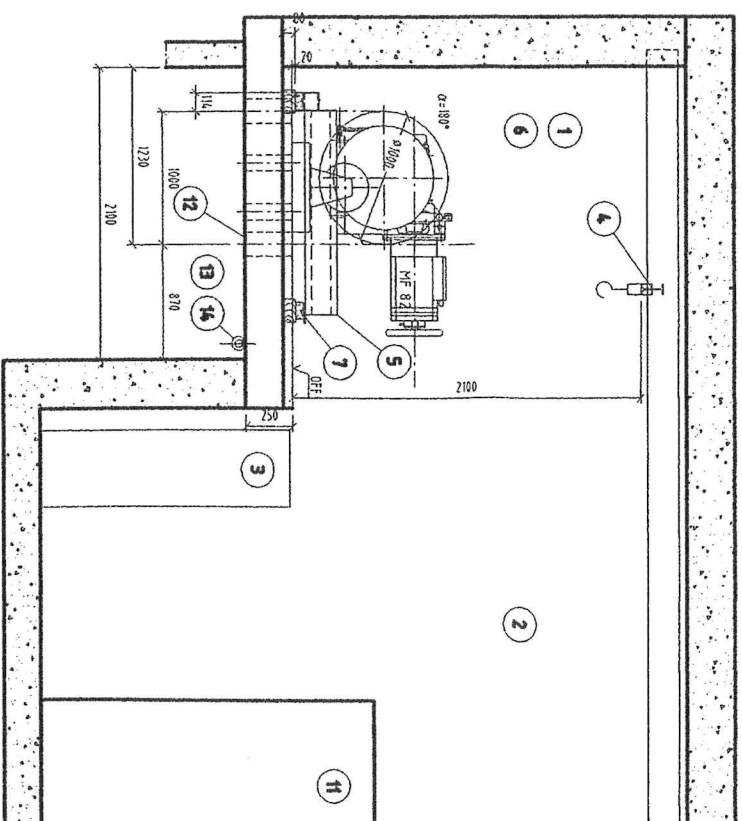


Sachta podorys

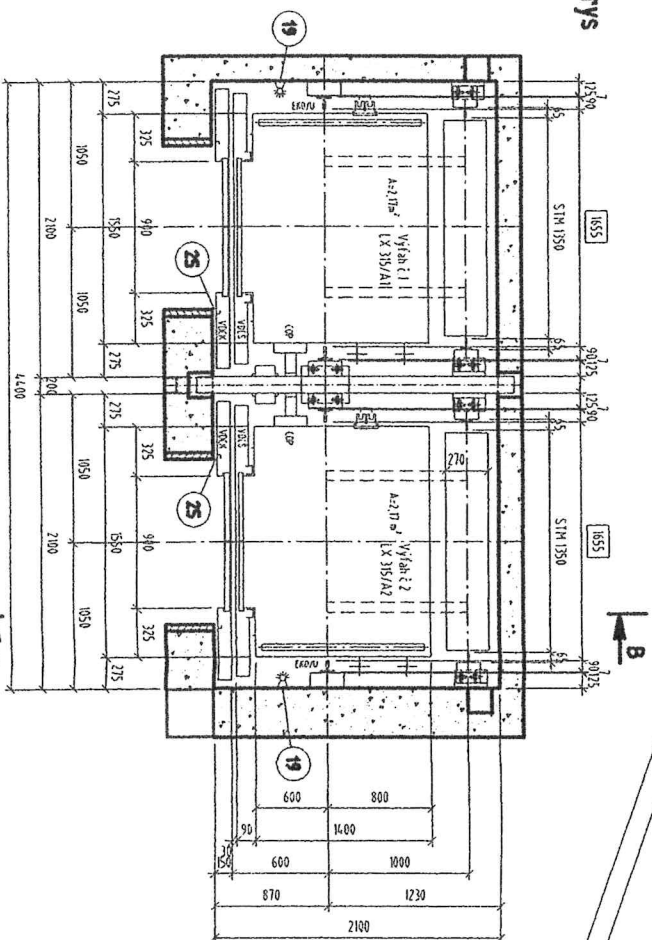

Rez C-C

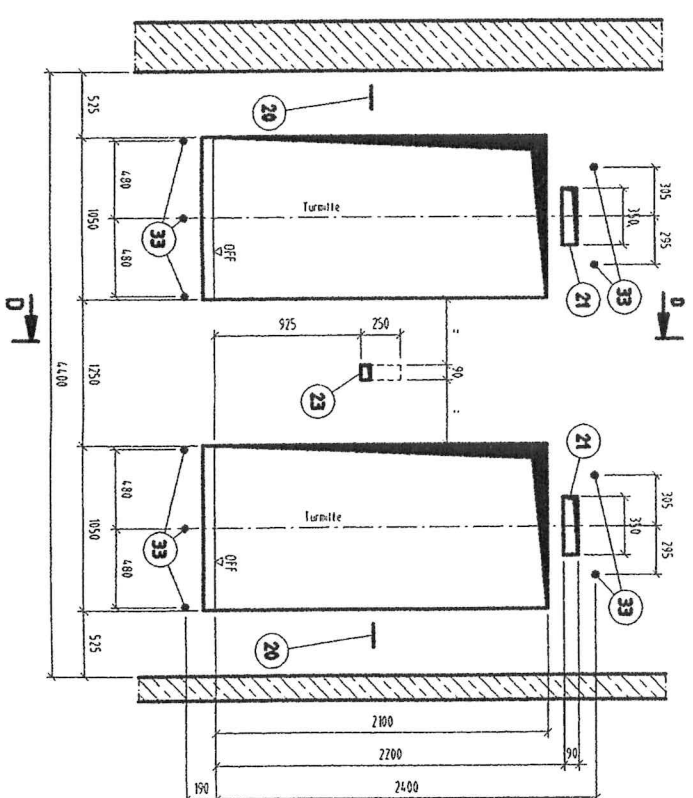

Priehtben podorys

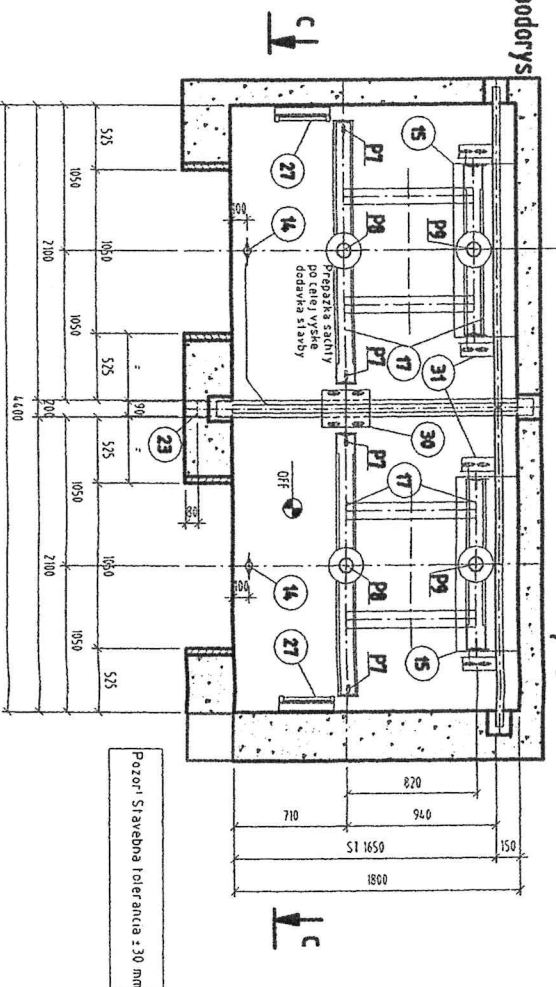

Pozor! Stavěbná tolerancia ± 30 mm